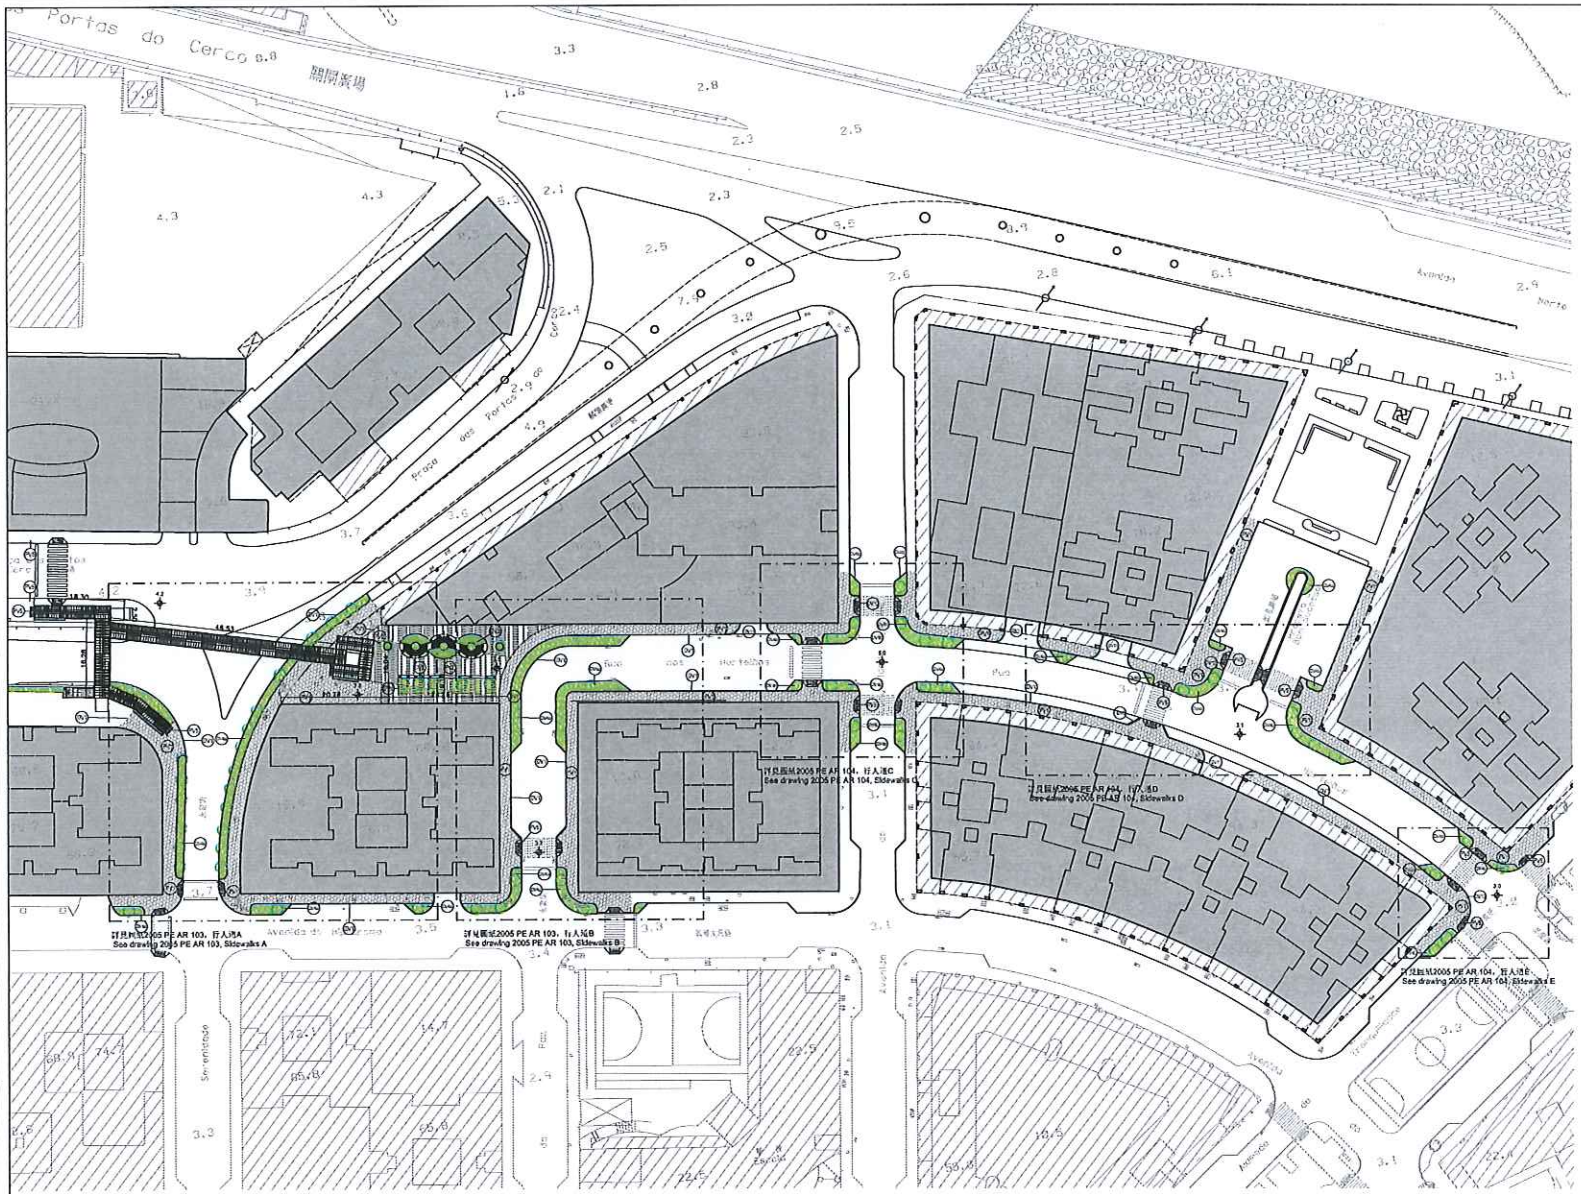

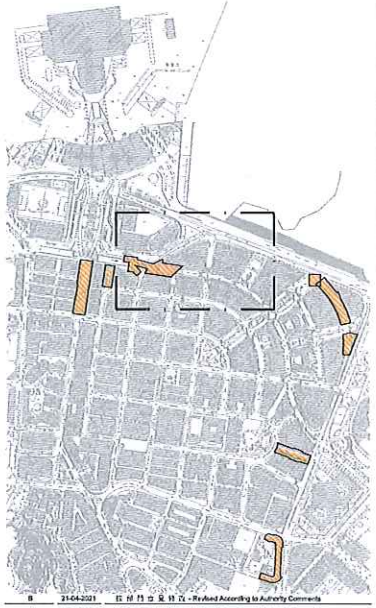

備註:
Notes:

- 這些圖紙中顯示的所有尺寸必須在工地開始施工前由承建商在現場確認
  All dimensions presented in these drawings must be confirmed on site by the contractor before commencement of work
- 工地情況必須在施工開始之前由承建商確認
  Site conditions must be confirmed by the contractor before the commencement of work

日 Revisão 日期 Data	描述 Descrição
B	31-04-2021 按材料咨詢意見修改 - Revised According to Authority Comments
A	25-03-2021 按材料咨詢意見修改 - Revised According to Authority Comments
-	26-02-2021 首次發出 - First Issue

業主 Cliente

建築師聯合有限公司
Arquitectos Associados Lda.

PAL ASIACONSULT LTD.
PAL 亞洲顧問有限公司

項目 Projecto

黑沙環及筆仔灣區公共街區優化工程
Obra de Melhoramento das Quadras Públicas da Areia Preta e Iao Hon

工程 Projecto

施工計劃
Projecto de Execução

階段 Fase

建築圖則
Arquitectura

專業 Disciplina

第一期
Fase 1

施工階段 Fase/momento da Construção

第三區和第四區以及周圍行人通道平面圖
Planta Geral das Zonas 3 e 4 e dos Passeios Envolventes

標題 Título

圖則編號 Desenho Número 2005 PE AR 101 B

比例 Escala 1/500

日期 Data 26-02-2021

物料清單 MATERIAL LIST

路面 PAVIMENTS

- PV1 | 排水透水磚 (300x600, 150x300mm) | Typical Permeable Paver
- PV2 | 拼合花崗石(防滑) 100mm厚灰黑色及淺灰色拼合圖案 | Flamed Granite (R13 Slip Resistance) 100mm thick, Dark Grey and Light Grey Color Pattern
- PV3 | 葡式石灰岩拼花黑白及白色拼花圖案 | Portuguese Pavement Limestone White and Black Color Pattern
- PV4 | 行人天橋油漆為煙灰色RAL 7016 | Paint for the Flyover in Anthracite Grey RAL 7016
- PV5 | 透水導盲磚 | Permeable Tactile Tiles

天花 CEILINGS

- T1 | 聚碳酸酯板,含支撐結構 | Polycarbonate panels including support structure

牆身 WALLS

- FD1 | 複合鋁板 | Composite Aluminum Panels
- FD2 | 行人天橋的表面金屬元素漆油漆為RAL 9016 | Painting of various metallic elements of the flyover in RAL 9016 color
- FD3 | 行人天橋的各種金屬元素漆油漆為RAL 7016 | Painting of various metallic elements of the flyover in RAL 7016 color
- FD4 | 行人天橋罩的支撐結構油漆為RAL 9016 | Painting of the support structure of the flyover cover in RAL 9016 color
- FD5 | 現有的行人天橋金屬結構元素的油漆為RAL 7016 | Painting of the existing metallic structural elements of the flyover and the lift tower in color RAL 7016
- FD6a | 天溝油漆為RAL 9016 | Gutter painting in RAL 9016 color
- FD6b | 天溝油漆為RAL 7016 | Gutter painting in color RAL 7016
- FD7 | 白色外牆油漆 | White Exterior Paint
- FD8 | 無色清漆,用於外露的混凝土 | Colorless varnish painting for exposed concrete.
- FD9 | 白色室內油漆 | White Interior Paint

雜項 MISCELLANEOUS

- DV1 | 花崗岩路緣(可變尺寸) | Granite Kerb (variable dimensions)
- DV2 | 公共混凝土長椅(可變尺寸) | Public Concrete Benches (variable dimensions)
- DV3 | 花崗石石長椅的典型花槽 | Typical Planter with Granite Benches
- DV4 | 典型的行人道花槽 | Typical Sidewalk Planter
- DV5 | 花崗石拼花的典型花槽 | Typical Planter in Granite pavement
- DV6 | 行人天橋扶手 | Handrail
- DV7 | 不銹鋼觸感點 | Stainless Steel Tactile Studs
- DV8 | 樓梯邊 | Stair Edgings
- DV9 | 標準IAM行人過路圍欄 | Standard IAM pedestrian fence
- DV10 | 攀爬的植物(包括所有必要的固定裝置) | Vines (excluding all the necessary Fixtures)
- DV11 | 停車場入口典型細節 | Parking Entrance typical detail
- DV12 | 標準IAM繫船柱 | Standard IAM Bollard
- DV13 | 指示牌 | Signage